LOWER BURNHAM PARK POND HYDRO-RAKING AREA

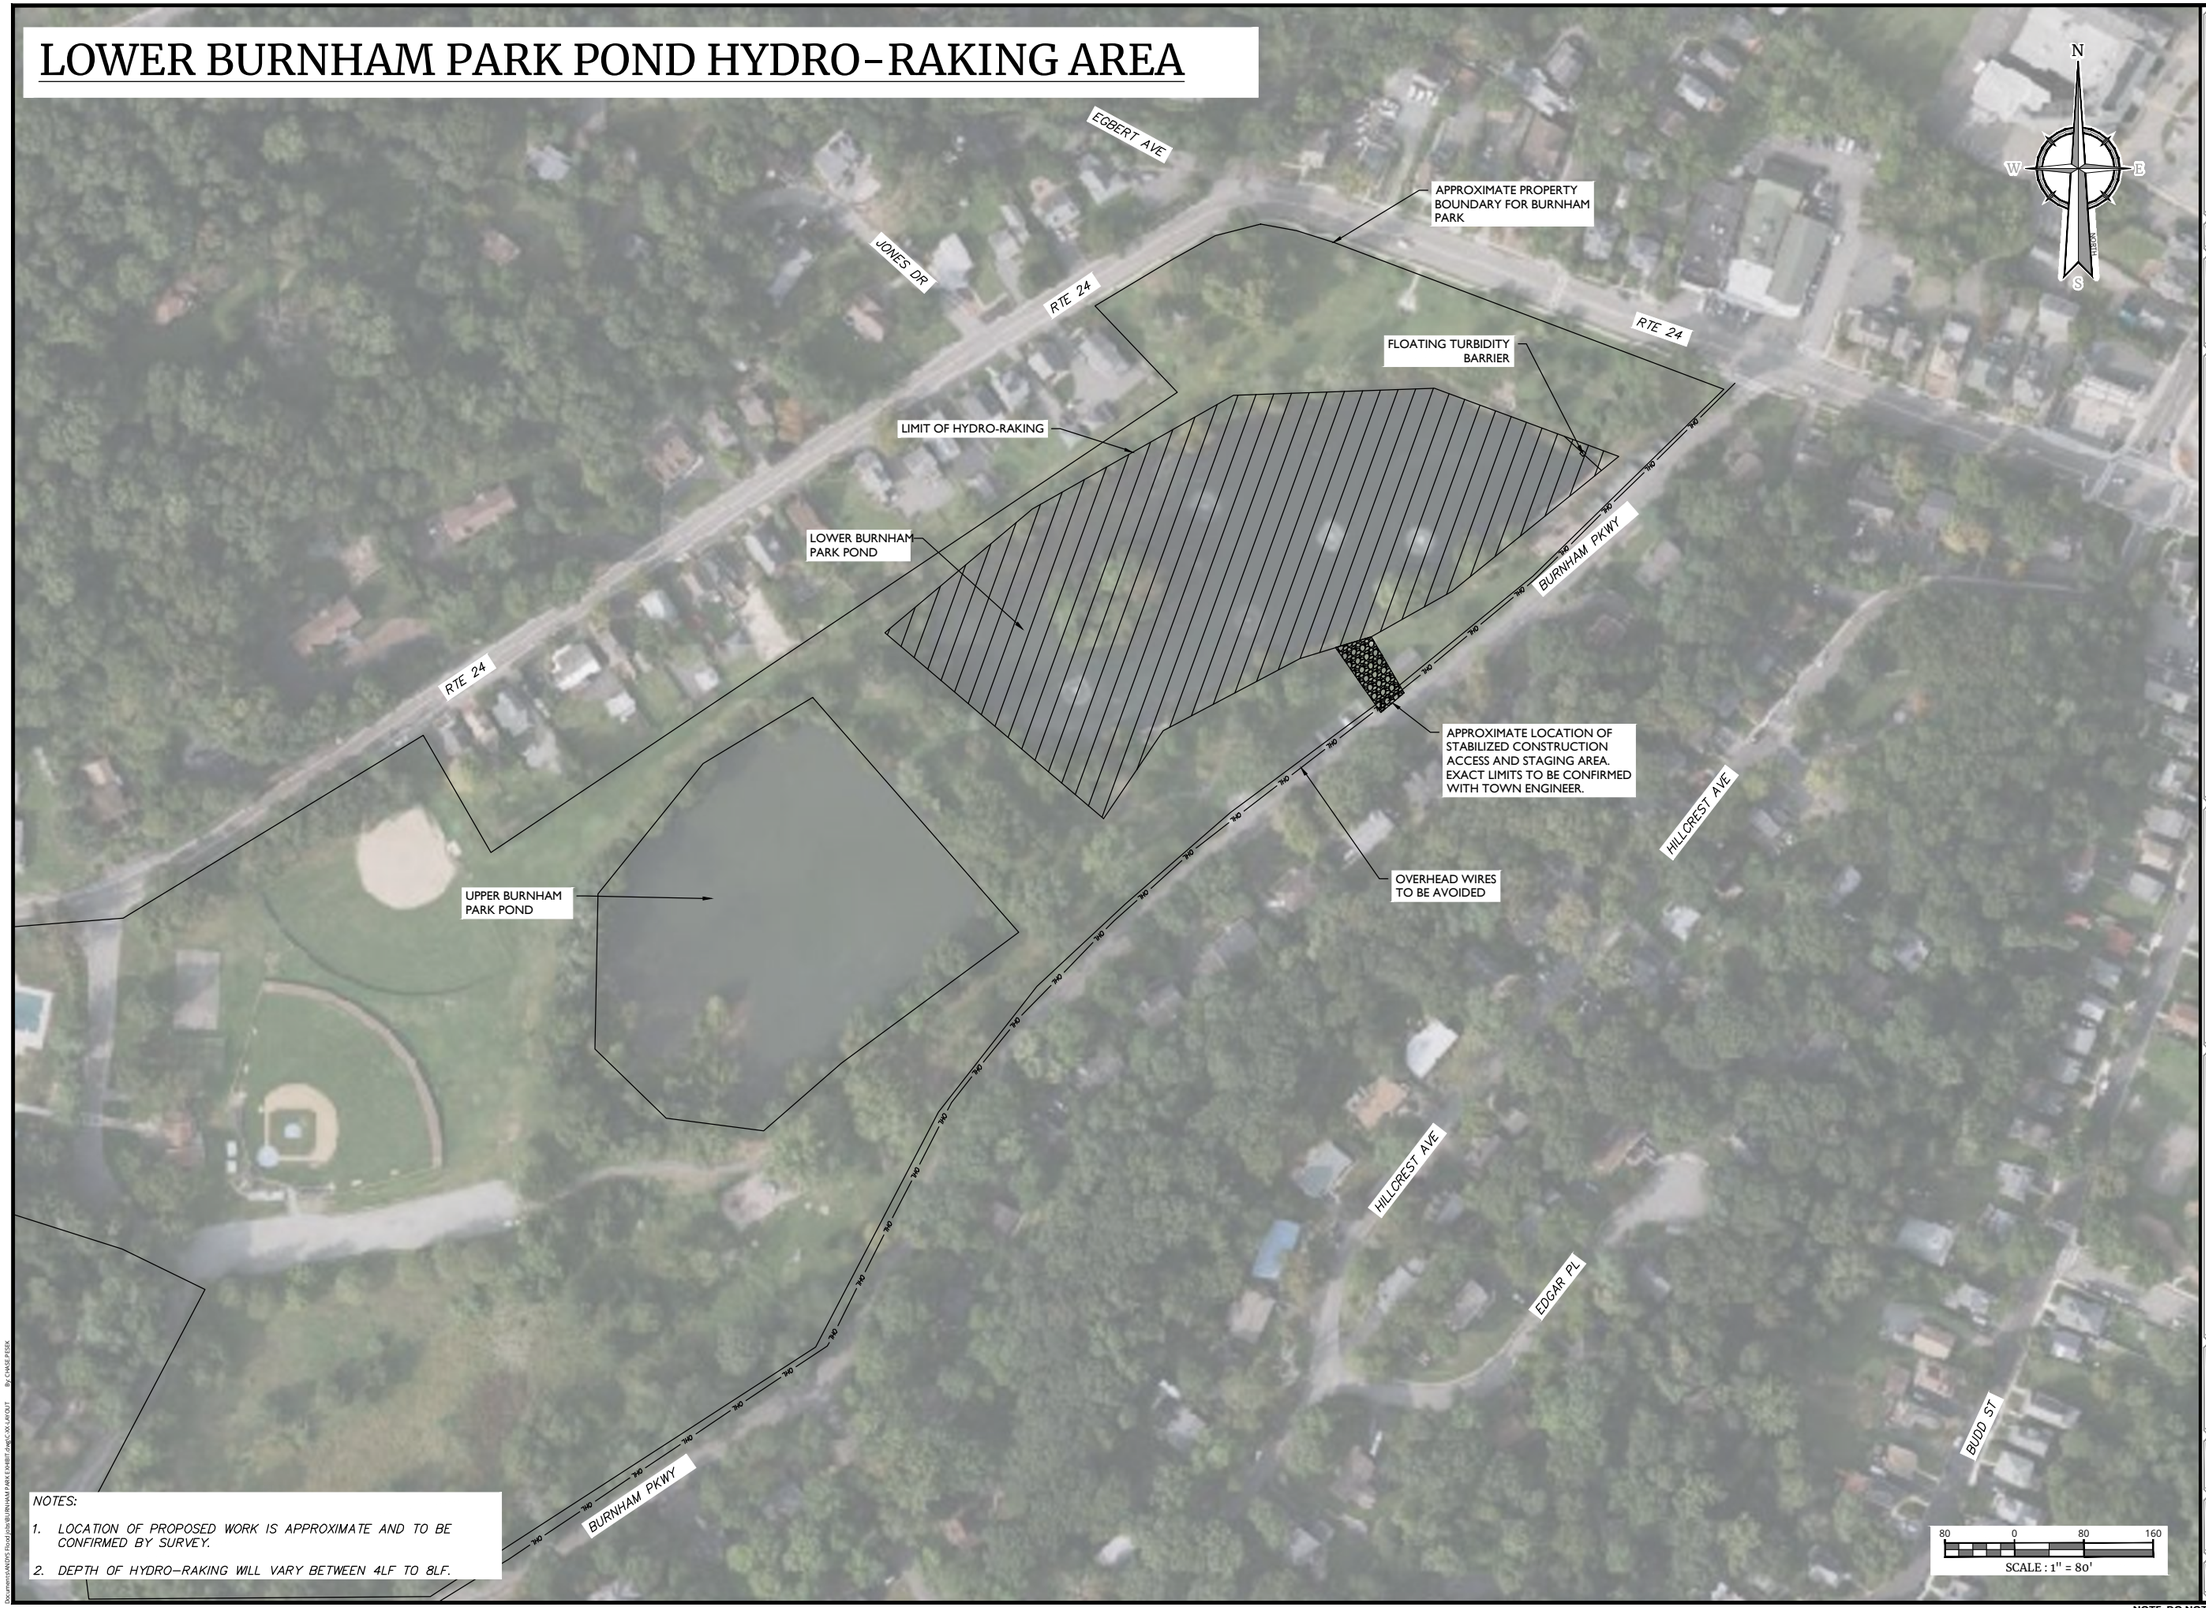

NOTES:

1. LOCATION OF PROPOSED WORK IS APPROXIMATE AND TO BE CONFIRMED BY SURVEY.
2. DEPTH OF HYDRO-RAKING WILL VARY BETWEEN 4LF TO 8LF.

Colliers Engineering & Design

www.colliersengineering.com

Copyright © 2023. Colliers Engineering & Design All Rights Reserved. This drawing and all the information contained herein is authorized for use only by the party for whom the services were contracted or to whom it is certified. This drawing may not be copied, reused, disclosed, distributed or relied upon for any other purpose without the express written consent of Colliers Engineering & Design.

Doing Business as MASER CONSULTING

PROTECT YOURSELF
ALL STATES REQUIRE NOTIFICATION OF EXCAVATORS, DESIGNERS, OR ANY PERSON PREPARING TO DISTURB THE EARTH'S SURFACE ANYWHERE IN ANY STATE.
Know what's Below. Call before you dig.
FOR STATE SPECIFIC DIRECT PHONE NUMBERS VISIT: WWW.CALL811.COM

REV	DESCRIPTION	DRAWN BY	DATE

LOWER BURNHAM PARK POND HYDRO-RAKING

BLOCK 8201
LOT 1

TOWN OF MORRISTOWN
MORRIS COUNTY
NEW JERSEY

Colliers Engineering & Design
MT. ARLINGTON
400 Valley Road, Suite 304
Mt. Arlington, NJ 07856
Phone: 973.398.3110
COLLIERS ENGINEERING & DESIGN, INC. DOING BUSINESS AS MASER CONSULTING

SCALE:	DATE:	DRAWN BY:	CHECKED BY:
AS SHOWN	XX/XX/XX	XXX	XXX

PROJECT NUMBER: XXXXXXXXX
DRAWING NAME: BURNHAM PARK EXHIBIT

SHEET TITLE: CONCEPT PLAN

SHEET NUMBER: 1 of 1

NOTE: DO NOT SCALE DRAWINGS FOR CONSTRUCTION.

Documents\ACAD\Projects\Burnham Park Exhibit.dwg, 8/24/2023 7:39:47 AM, CRAIG.PEEK